Permit #F00145461

FilmL.A., Inc.
6255 W Sunset Blvd, 12th Floor
Hollywood, CA 90028
t: (213)977-8600 - f: (213)977-8601
www.filmla.com

Summary Information

Permit No: F00145461 **Type of Permit:** FILMING **Release Date:** 11/29/2018

Production Company NEIGHBORHOOD WATCH

Insured Company Name NEIGHBORHOOD WATCH

Contact Phone No. 1 718-486-6295
Contact Phone No. 2
Fax
Address 37 GREENPOINT AVENUE, SUITE 108
BROOKLYN, New York 11222

Production Title TRANSFORMERS

Type of Production Commercial - Standard

Producer Robin Spears

Director Timothy Brown

1st AD Howard Long

Production Manager Mieke Vanhalsema

FilmL.A. Coordinator Cody Penwell

Location Manager Vincet Lopez
Primary Phone Mobile - 619-204-5497
Secondary Phone

Location Assistant N/A N/A
Primary Phone Mobile - 000-000-000000
Secondary Phone

Fees

Posting 900	$414.00
Notification Charge	$340.00
FILMLA NON-REFUNDABLE FILM APPLICATION FEE	$685.00
LA CITY LANE AND STREET CLOSURE FEE	$312.00
LA CITY FIRE DEPARTMENT SPOT CHECK SURCHARGE	$85.00

Total Permit Fee $1,836.00

Number of Locations 1

NOT A PERMIT

FilmL.A., Inc.
6255 W Sunset Blvd, 12th Floor
Hollywood, CA 90028
t: (213)977-8600 - f: (213)977-8601
www.filmla.com

Summary Information — Location

Permit Number	F00145461	**Location Manager**	Vincet Lopez
Production Company	NEIGHBORHOOD WATCH	Primary Phone	Mobile - 619-204-5497
Insured Company	NEIGHBORHOOD WATCH	Secondary Phone	
Production Title	TRANSFORMERS		

Location Address 1060 S Wilton Pl, Los Angeles, CA, 90019

Location Type Private Residence

Film Dates 11/30/2018 - 11/30/2018 06:00 - 22:00 1 day

Open or Closed to the Public Closed

Generic Conditions

*Certain service and personnel fees required by jurisdictional agencies are not collected by FilmL.A. Any such fees must be paid directly to the appropriate agency, and a separate invoice will be provided to the permittee.
*LA CITY AND/OR LA COUNTY FIRE CHECKLIST ATTACHED TO FINAL PERMIT. THE PERMITTEE IS RESPONSIBLE FOR COMPLETING CHECKLIST PRIOR TO FILMING ACTIVITY AT THIS LOCATION. NON COMPLIANCE MAY RESULT IN ASSIGNMENT OF A FIRE OFFICER.
All closures impacting sidewalks must be implemented per WATCH manual, CA MUTCD TA-28 & TA-29
Community Survey Obtained
Equipment staging and vehicles may park on one side of the street only.
Must Maintain 5' Clearance on Sidewalks/Walkways
Must maintain local/emergency access
No cast or crew parking on area streets
No interference with merchant activity.
Number of uniformed officers listed on the permit is a minimum requirement.
Permittee remains responsible for deploying a sufficient number of uniformed officers to provide traffic and crowd control to ensure the safety of the film crew and the public.
Traffic control must be done in accordance w/MUTCD
Traffic Officers Required
Uniformed officers shall have a copy of the film permit in their possession and are required to confirm that all traffic control signage devices are in place.

Please see attached documents
F00145461-Agent_Letter.pdf
Wilton Pl (closure) btwn Olympic Blvd & Country Club Dr - Neighborhood Watch (Rev 2).pdf

Equipment on Location

Type	Quantity
Cast/Crew vehicles	40
Catering Truck	1
Cube Trucks	4

Personnel on Location

Type	Quantity
Cast	2
Crew	40
Off-Duty/Active	2

NOT A PERMIT

FilmL.A., Inc.
6255 W Sunset Blvd, 12th Floor
Hollywood, CA 90028
t: (213)977-8600 - f: (213)977-8601
www.filmla.com

Summary Information — Location

Permit Number F00145461
Production Company NEIGHBORHOOD WATCH
Insured Company NEIGHBORHOOD WATCH
Production Title TRANSFORMERS

Location Manager Vincet Lopez
Primary Phone Mobile - 619-204-5497
Secondary Phone

Generator	1
Motor Homes	1
Picture vehicles	1

LAPD Officer(s)
Spot Check 1

Filming Activities Drive by; Drive ups & away; Driving shots; Equipment on property; Equipment on sidewalk & street; Exterior establishing shots; Exterior models against scenery; Interior and exterior dialogue; Interior and exterior motion without sound; Interior models against scenery; Intermittent traffic control - 2 minutes standard; DOLLY TRACK ON STREET;

Jurisdiction **Political:** Los Angeles City - Council District 10 **Police:** Los Angeles Police Department **Fire:** Los Angeles City

Thomas Guide **Page:** 633 **Grid:** G4

Approvals

FILML.A. CLOSURES	Yulizza Ramirez
LOS ANGELES CITY DEPARTMENT OF PUBLIC WORKS	Jessica Castro
LOS ANGELES CITY POLICE DEPARTMENT	Melissa Hernandez

Coordinator Note SPOT CHECK APPROVED FOR CREW PARKING: INSP. HUDSON

Parking

Base Camp	**Crew Parking**	3611 Wilshire Boulevard, Los Angeles, CA, 90005
Location Type : Filming Location	Location Type : Other Location	

Posting "No Parking" signs E/S S. WILTON PL, COUNTRY CLUB DR - NORTH 300'FT
N/S COUNTRY CLUB DR, S. WILTON PL - S. GRAMERCY PL

Approximate Footage 601 - 900 **Log Number** 224077

Date(s) 11/29/2018 to 11/29/2018 **Time(s)** 06:00 to 22:00

Posting "No Parking" signs E/S S. WILTON PL, COUNTRY CLUB DR - NORTH 300'FT
N/S COUNTRY CLUB DR, S. WILTON PL - S. GRAMERCY PL

Approximate Footage 601 - 900 **Log Number** 224666

Date(s) 11/30/2018 to 11/30/2018 **Time(s)** 06:00 to 22:00

NOT A PERMIT

FilmL.A., Inc.
6255 W Sunset Blvd, 12th Floor
Hollywood, CA 90028
t: (213)977-8600 - f: (213)977-8601
www.filmla.com

Summary Information — Location

Permit Number	F00145461	**Location Manager**	Vincet Lopez
Production Company	NEIGHBORHOOD WATCH	Primary Phone	Mobile - 619-204-5497
Insured Company	NEIGHBORHOOD WATCH	Secondary Phone	
Production Title	TRANSFORMERS		

Lane / Full Closure FULL CLOSURE: S. WILTON PL, W. OLYMPIC BLVD - COUNTRY CLUB DR.

Approximate Footage 0 - 300

Date(s) 11/30/2018 to 11/30/2018 **Time(s)** 06:00 to 22:00

NOT A PERMIT

APPOINTMENT OF FILM THIS PRODUCTION SERVICES, INC. AS AUTHORIZED AGENT AND REPRESENTATIVE

I certify that I am a representative of NEIGHBORHOOD WATCH ("Principal") and am authorized to enter into binding contractual agreements on Principal's behalf provided Principal has pre-approved such agreements. I further certify that I am authorized by principal to appoint other representatives and agents for Principal and to give such representatives and agents authority to enter into and bind Principal to agreements relating to the issuance and compliance with location film (e.g. theatrical, television, commercial, and other motion picture filming) and still photographic permits, including the permits themselves and any riders to such permits. Acting on the behalf of Principal in my capacity as it's authorized representative, I appoint Film This Production Services, Inc. (a.k.a. Film This) and it's employees and agents ("Film This") as Principal's authorized representatives and agents to apply for and receive location film (e.g. theatrical, television, commercial, and other motion picture filming) and still photographic permits on behalf of Principal through the *FILML.A., INC.* for any city , county or other jurisdiction where *FILML.A., INC.* operates, in accordance with Principal's instructions, to negotiate, discuss, accept, modify, agree to bind the Principal to the terms and conditions of such permits (including any restrictions and/or community guidelines applicable to any such permit) and to execute such permits on behalf of Principal. Principal understands, acknowledges and agrees that it (and/or it's insurer) remains responsible for liable and all obligations imposed by or incidental to any permit or rider issued to Principal signed by an employee or agent of (including any coordinator, runner or messenger used by) Film This. Principal further agrees to comply with the terms and conditions of any such permits and hereby appoints Film This as an authorized representative to facilitate compliance with such terms and conditions following issuance of such permits and to enter into agreements for Principal with respect thereto. Any person, City, agency, entity or organization (including *FILML.A., INC.* and any city, county or other jurisdiction where *FILML.A., INC.* operates) may rely on this appointment and not need obtain any further authorization for any act described herein. An original or faxed copy of this appointment shall be sufficient and may be treated as an original for all purposes. The appointment may be revoked by Principal at anytime in writing delivered to *FILML.A., INC.*, but in any case shall expire one (1) year from the date of execution set forth below.

Name of "Principal" / Production Company

I declare under penalty of perjury under the laws of the State of California that I am authorized to appoint Film This as an agent for Principal and based on that authority I hereby appoint Film This as Principal's agent as set forth herein.

Dated 11.20.18 By _____

Representative's Signature

NEIGHBORHOOD WATCH	37 GREENPOINT AVE, UNIT 108
Name of "Principal" (Production Company)	Principal's Address
ROBIN SPEARS	BROOKLYN, NY 11222
Print Princpal Representative's Name	City, State, Zip Code
PRODUCTION SUPERVISOR	718.486.6295
Representative's Title (i.e. UPM, Loc Mgr)	Principal's Telephone Number

NOT A PERMIT

Permit #F00145461

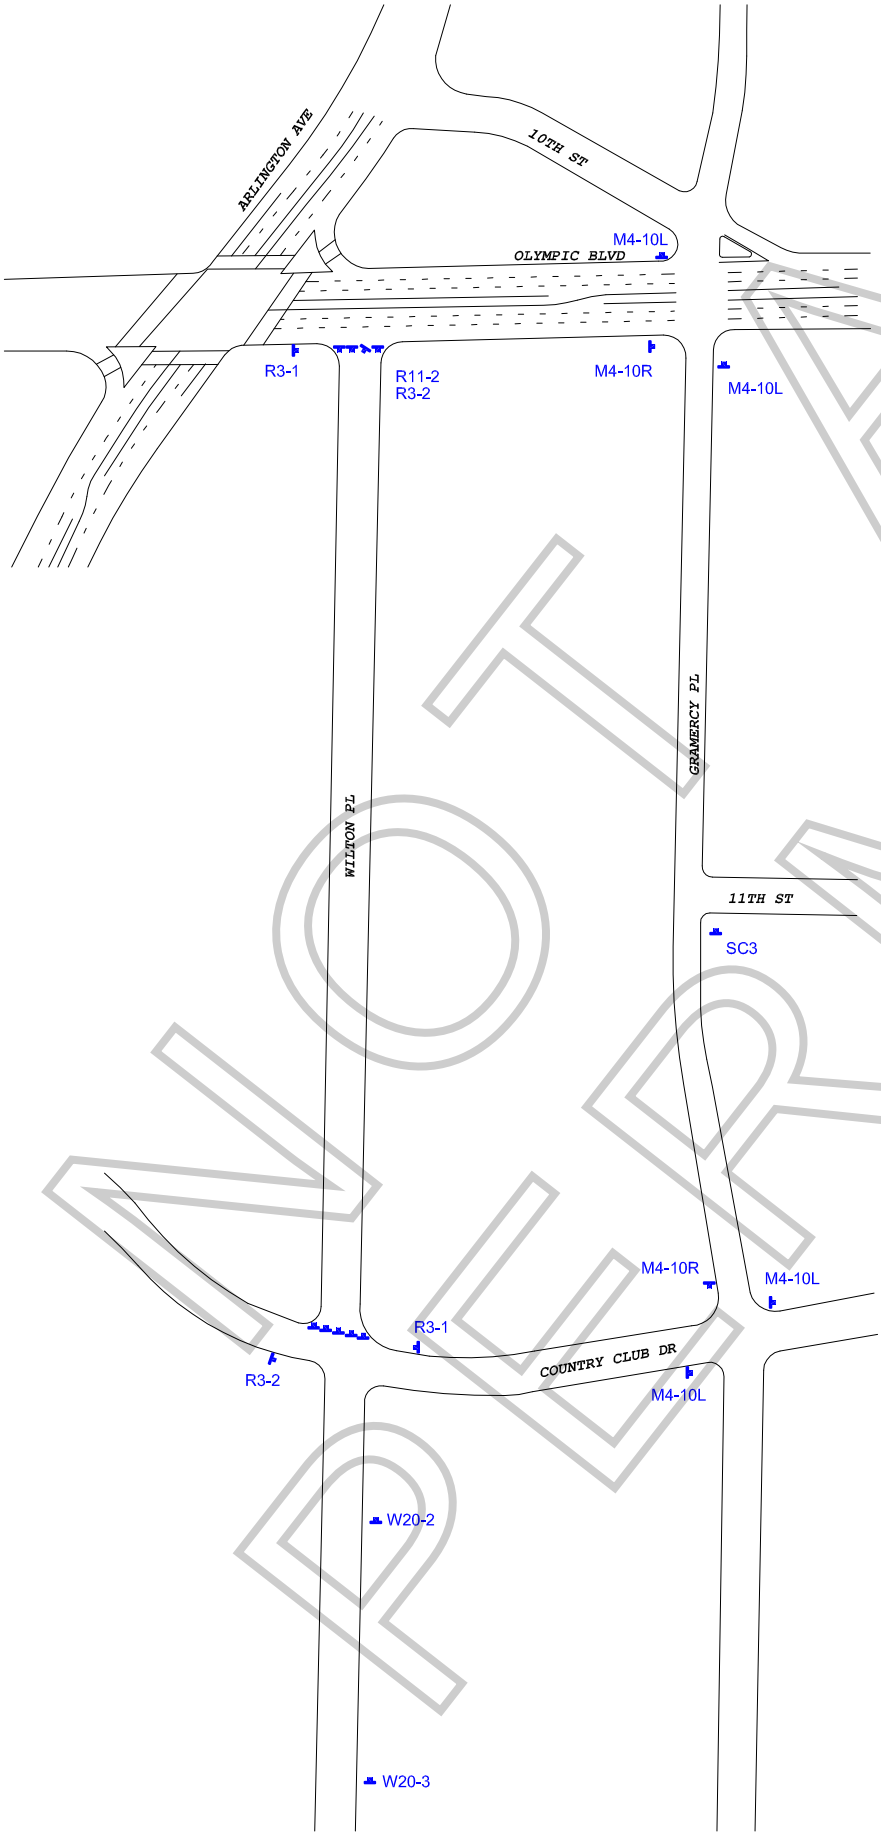

Ⓢ TRAFFIC SIGNAL

● TRAFFIC CONE

TYPE I W/ SIGN

FLASHING ARROW SIGN (FAS)

ALL TRAFFIC CONTROL WILL BE INSTALLED TO MEET OR EXCEED THE LATEST CA-MUTCD MINIMUM REQUIREMENTS

N

WORK ZONE TRAFFIC CONTROL PLAN GENERAL NOTES

1. **DATE/TIME: 11-30-18 FROM 06:00 HOURS TO 22:00 HOURS.**
2. ALL SIGNING, STRIPING, AND TRAFFIC CONTROL DEVICES SHALL CONFORM TO THE (CURRENT) STATE OF CALIFORNIA DEPARTMENT OF TRANSPORTATION (CALTRANS) STANDARD PLANS AND STANDARD SPECIFICATIONS , CALIFORNIA MUTCD , AND ANY ADDENDUMS THERETO, AND AS SHOWN ON THESE PLANS, SYMBOLS AND ABBREVIATIONS USED ARE SHOWN ON CALTRANS STANDARD PLANS.
3. THERE WILL BE NO INTERFERENCE WITH TRAFFIC SIGNALS OR CROSSWALKS.
4. CONES WILL BE 28" MINIMUM HEIGHT AND HAVE REFLECTORIZED SLEEVES FOR NIGHT WORK.
5. POLICE WILL DIRECT TRAFFIC IF NECESSARY.

TCP FOR:	NEIGHBORHOOD WATHCH: "TRANSFORMERS"
LOCATION:	FULL STREET CLOSURE OF WILTON PL FROM OLYMPIC BLVD TO COUNTRY CLUB DR LOS ANGELES, CALIFORNIA
CONTACT:	RENE GARCIA OFFICE# 213-763-9000 VINCENT LOPEZ PH# 619-204-5497
	JCL TRAFFIC SERVICES (213) 622-9775 C31-CA Lic # 805357
DATE / REVISIONS	DRAFTER: MARIO MENJIVAR SCALE: N.T.S. FILM LA: CP

NOT A PERMIT